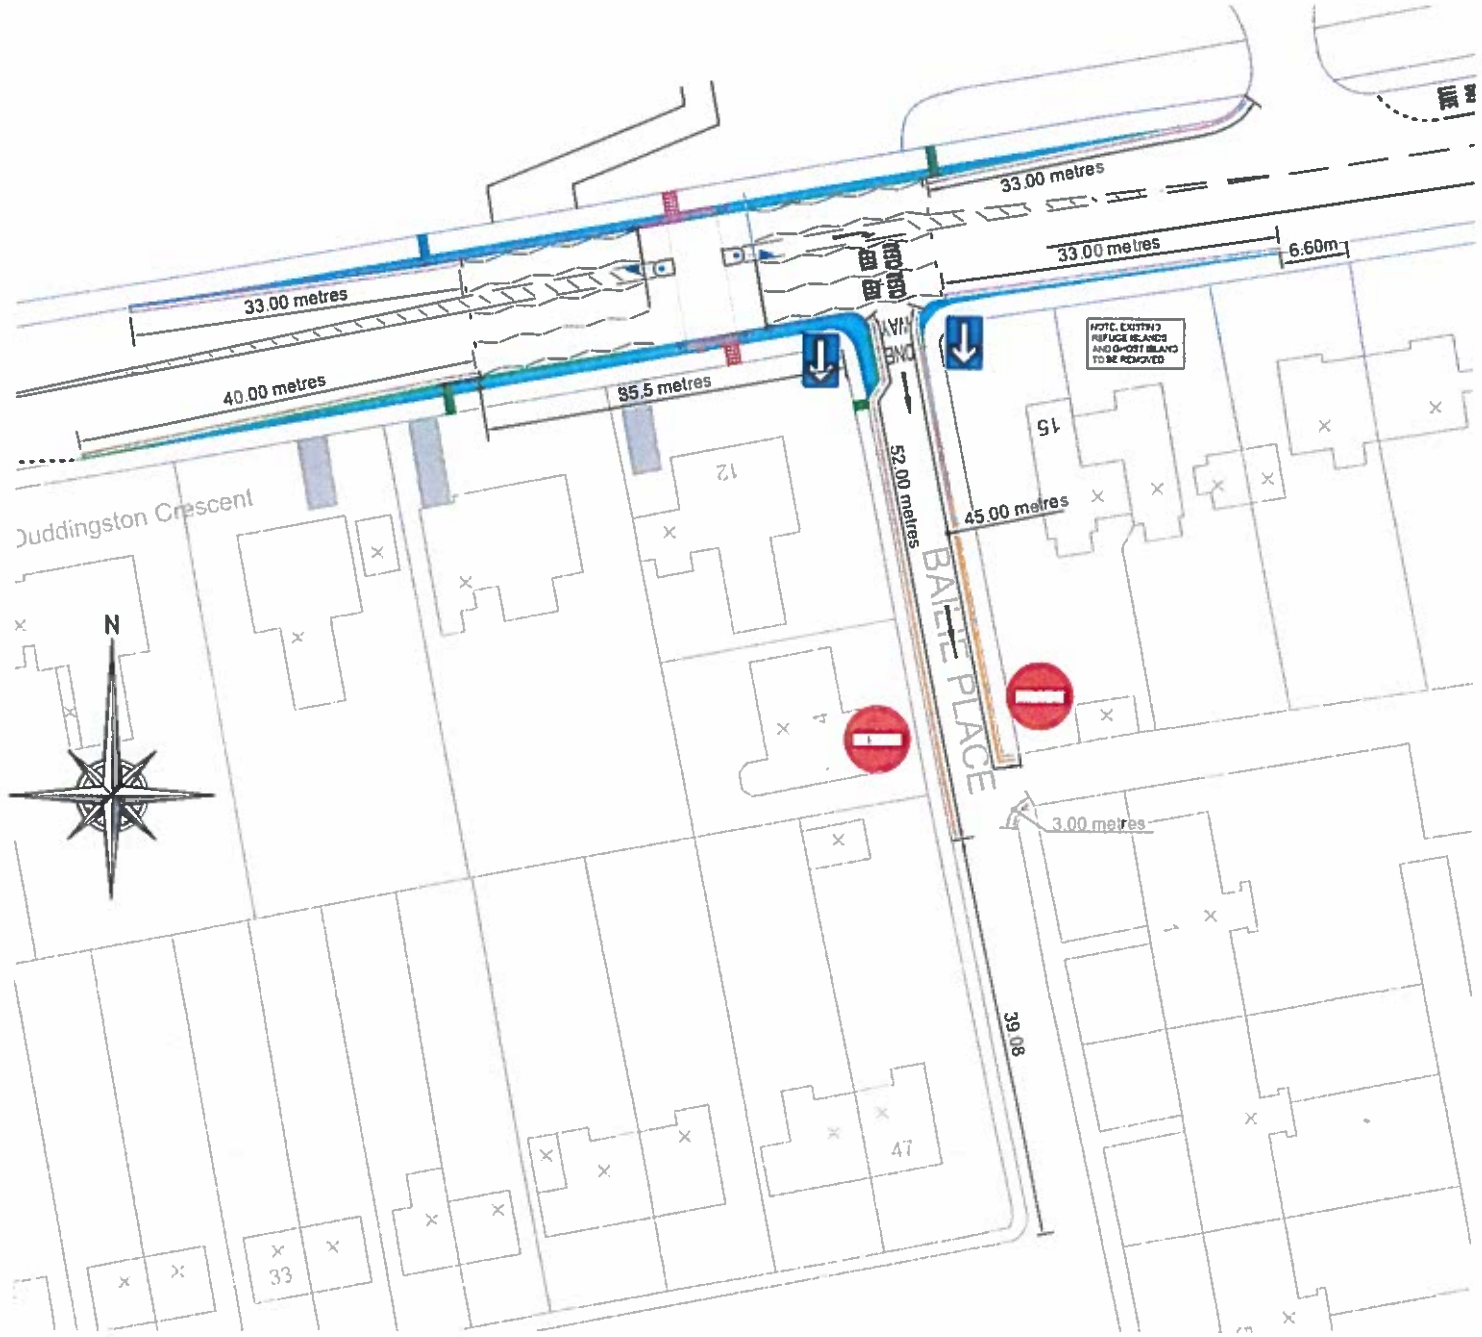

Milton Road/Bailie Place
Site Plan

Milton Road/Bailie Place
Location Plan

Notes
TRO Requirements

1. Bailie Place to change from two traffic to one way traffic travelling North to South. (See Site Plan)

2. No parking/Loading/Unloading at any time on Milton Road and Bailie Place as detailed on Site Plan.

Milton Road
General View looking East

Bailie Place
Looking South

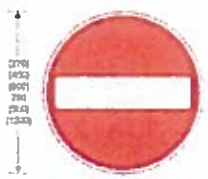

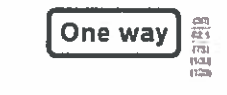

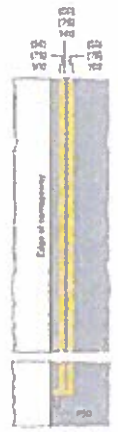

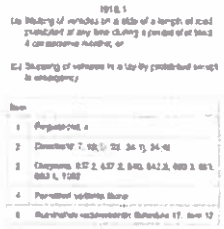

TRO REQUEST

REVISION	DETAILS	BY	DATE	CHECKED

EDINBVRGH
THE CITY OF EDINBURGH COUNCIL

The City of Edinburgh Council
East Neighbourhood Office
101 Niddrie Mains Road, Edinburgh
EH16 4ZG Tel. No. 0131 - 529 -3111

East Neighbourhood Environment Team

MILTON ROAD/BAILIE PLACE TRO REQUEST

Date: NOV 2015	Job. No.	Drawn by: KDA
Scale:		Checked by: AM

DRG. No. W17/01A/DO/Nov 2015